


west site section & elevation



sprinkler tank & pumphouse elevation - 1:200 @ A1

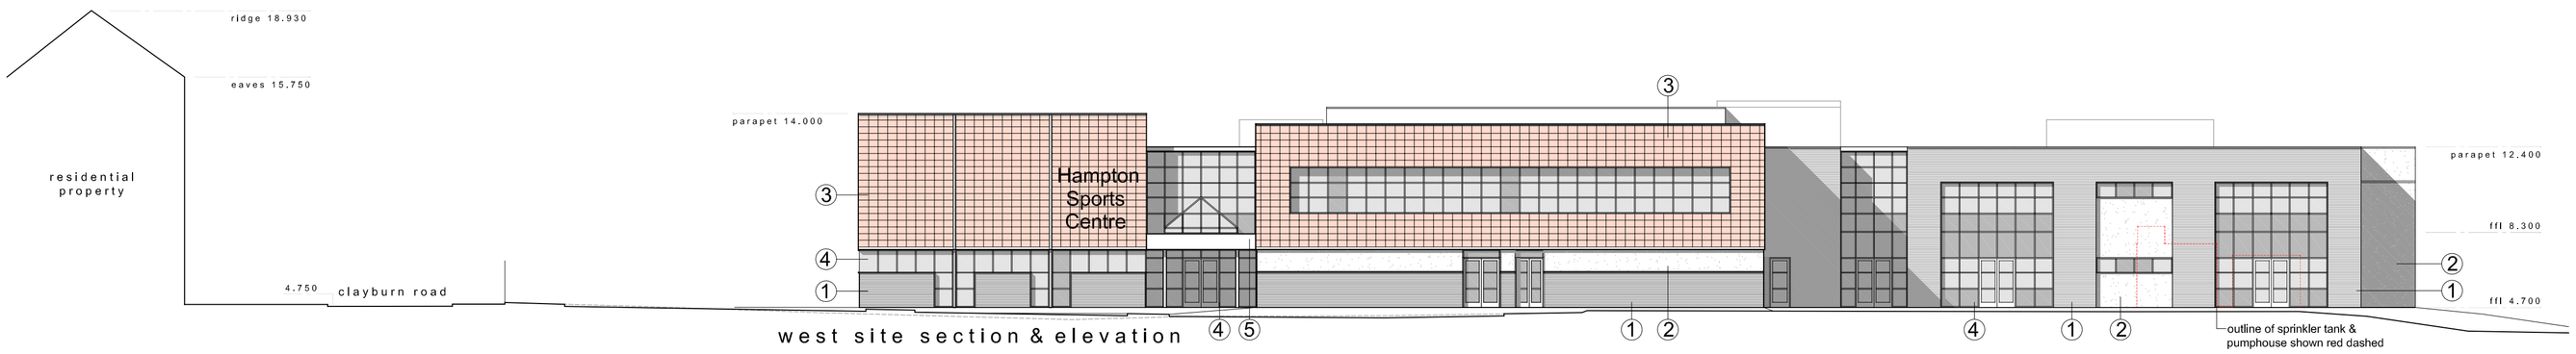


north elevation

east site section & elevation

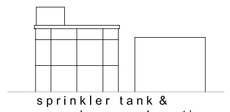


south elevation
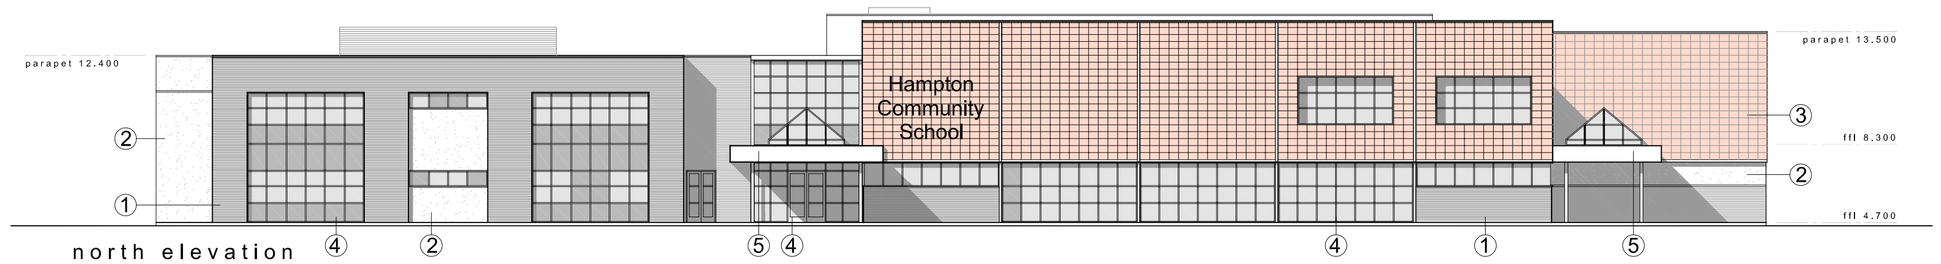
## material schedule

1. facing brickwork
   colour
   - buff
   - blue brick plinth
2. render
   - colour to be confirmed
3. terracotta tiles
4. windows / doors / infill panels
   - polyester powder coated aluminium
   colour
   - grey - ral 7012
5. canopy feature
   - polyester powder coated fascia, support steel work & glazed feature pyramid upstand
     - colour to be confirmed

0 5 10 15

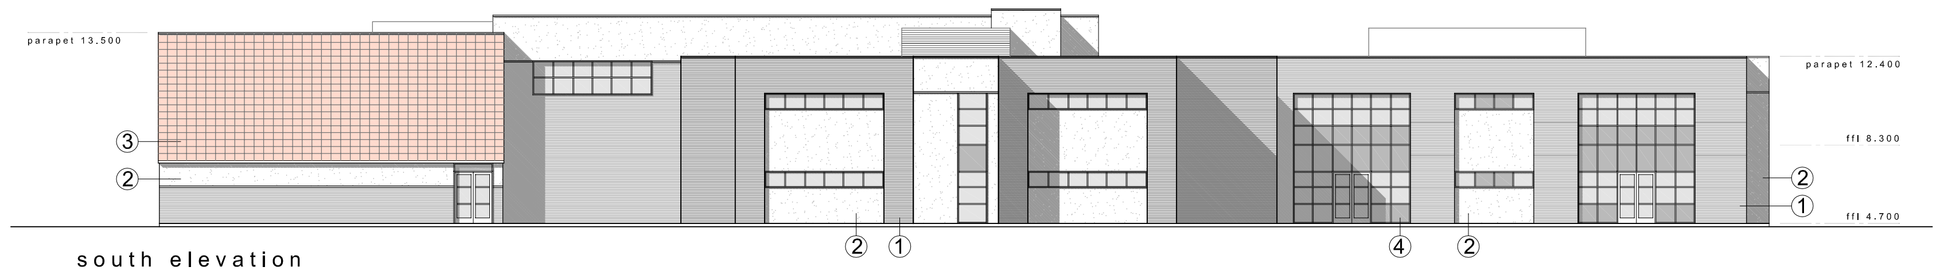Do not scale off this drawing
This drawing is for identification and is intended for planning purposes only

| Revision | Description | Drawn | Checked | Date |
|---|---|---|---|---|

Preliminary ☐ Information ☐ Tender ☐ Construction ☐ As Built ☐

Woods Hardwick
Architects, Engineers and Development Consultants

15-17 Goldington Road
Bedford
MK40 3NH
United Kingdom
T. +44 (0)1234 268862
F. +44 (0)1234 353034
mail@woodshardwick.com
www.woodshardwick.com

Title Hampton Community School
Clayburn Road, Peterborough

Details Elevations & Site Sections

Scale 1:200 @ A1 Date September 2011 Drawn DC Chk JC

16690 - Sk05

*Please consider the environment before printing this drawing*